Attachment 4

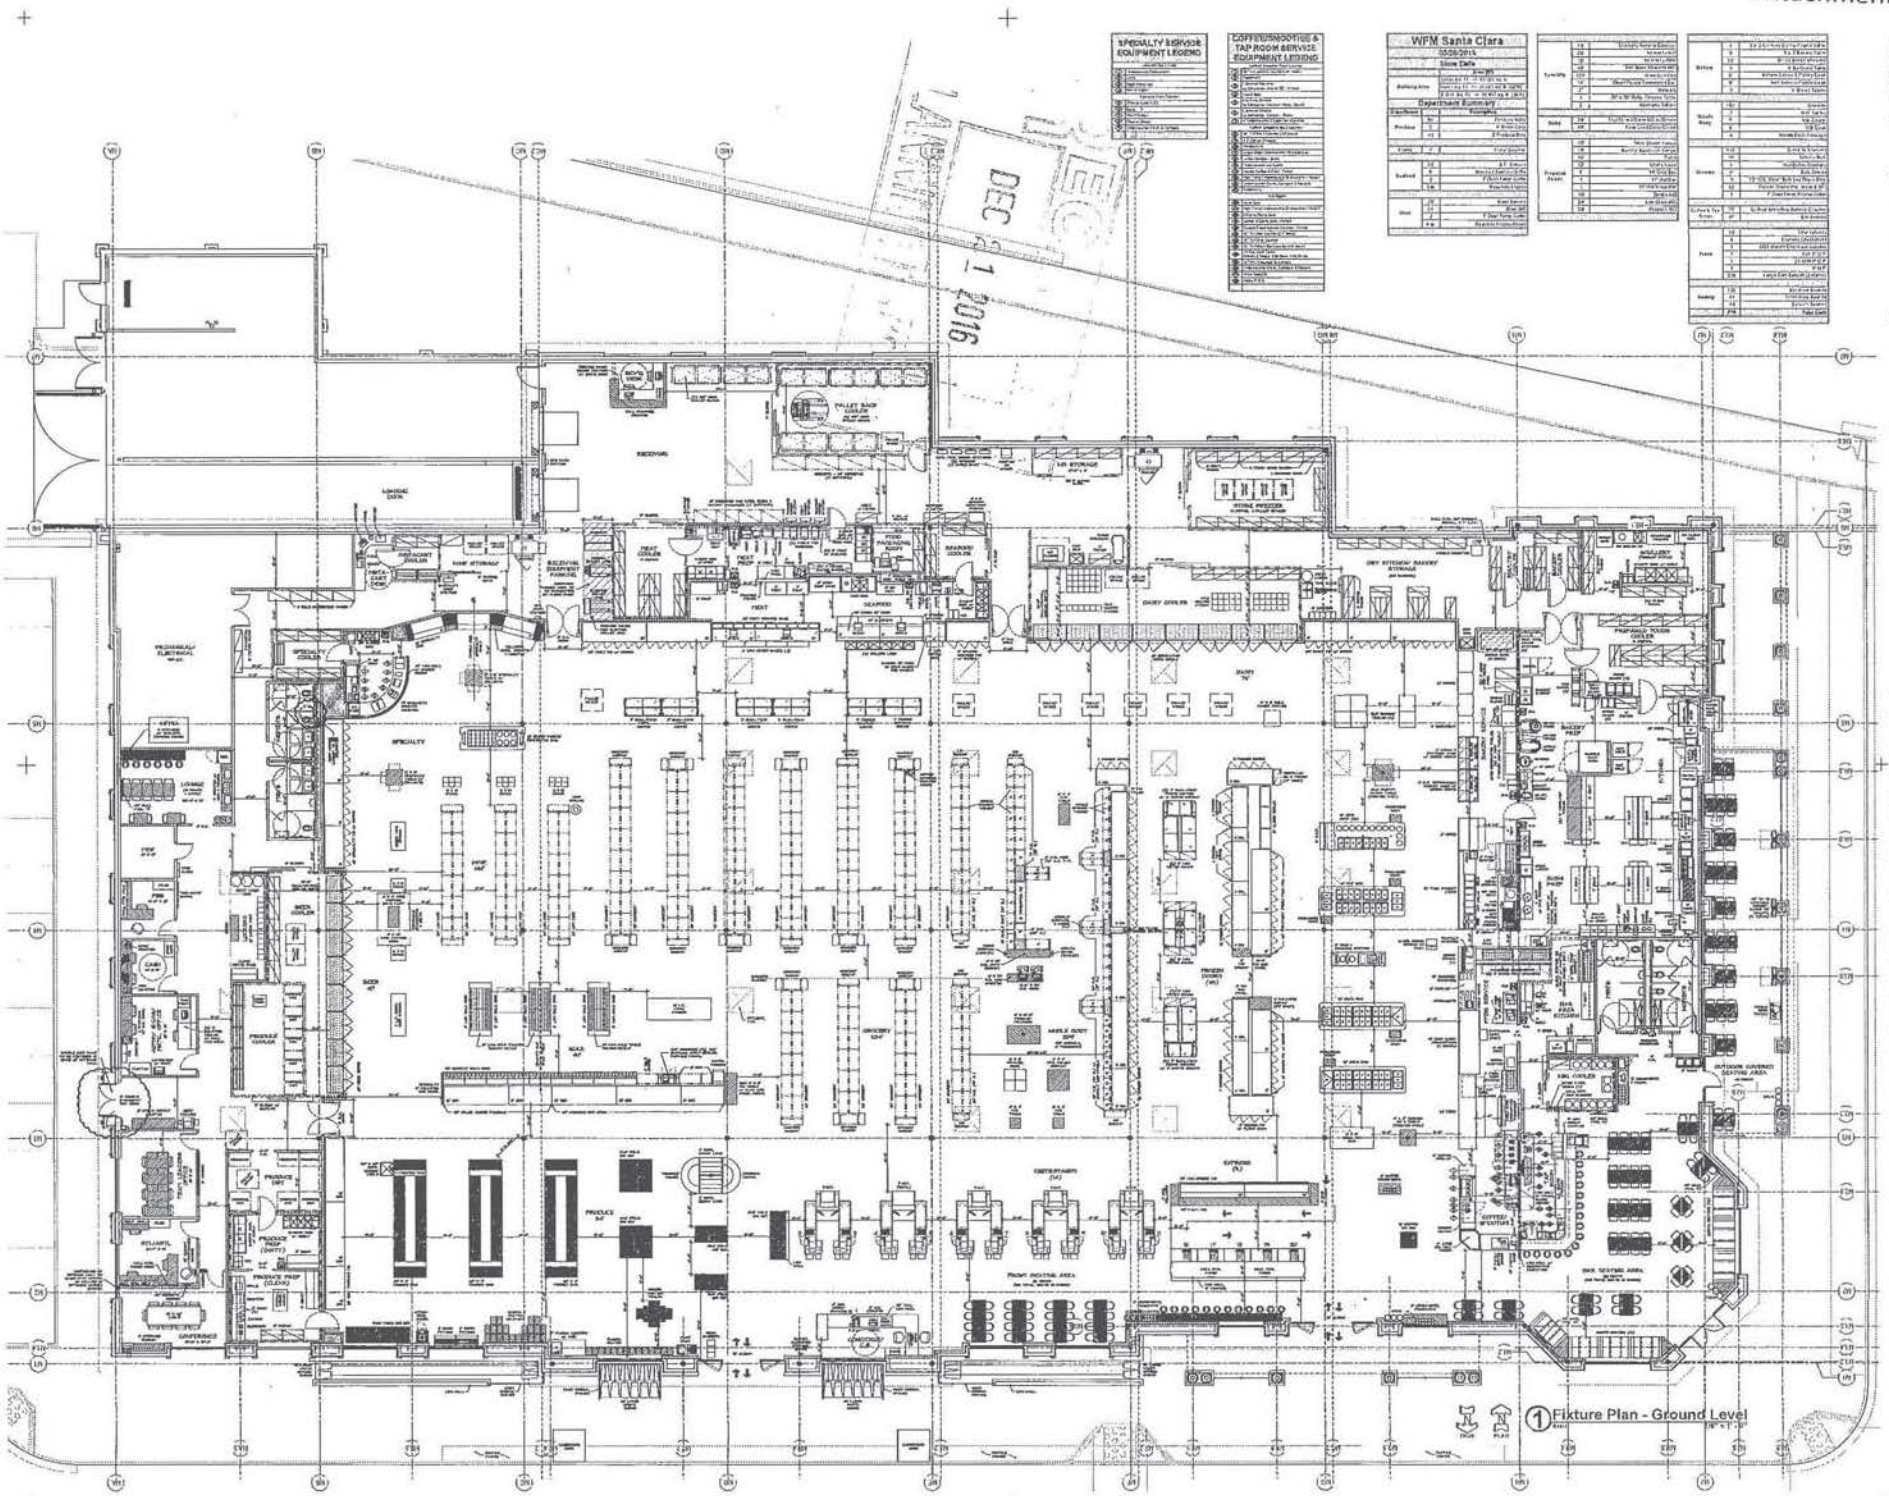

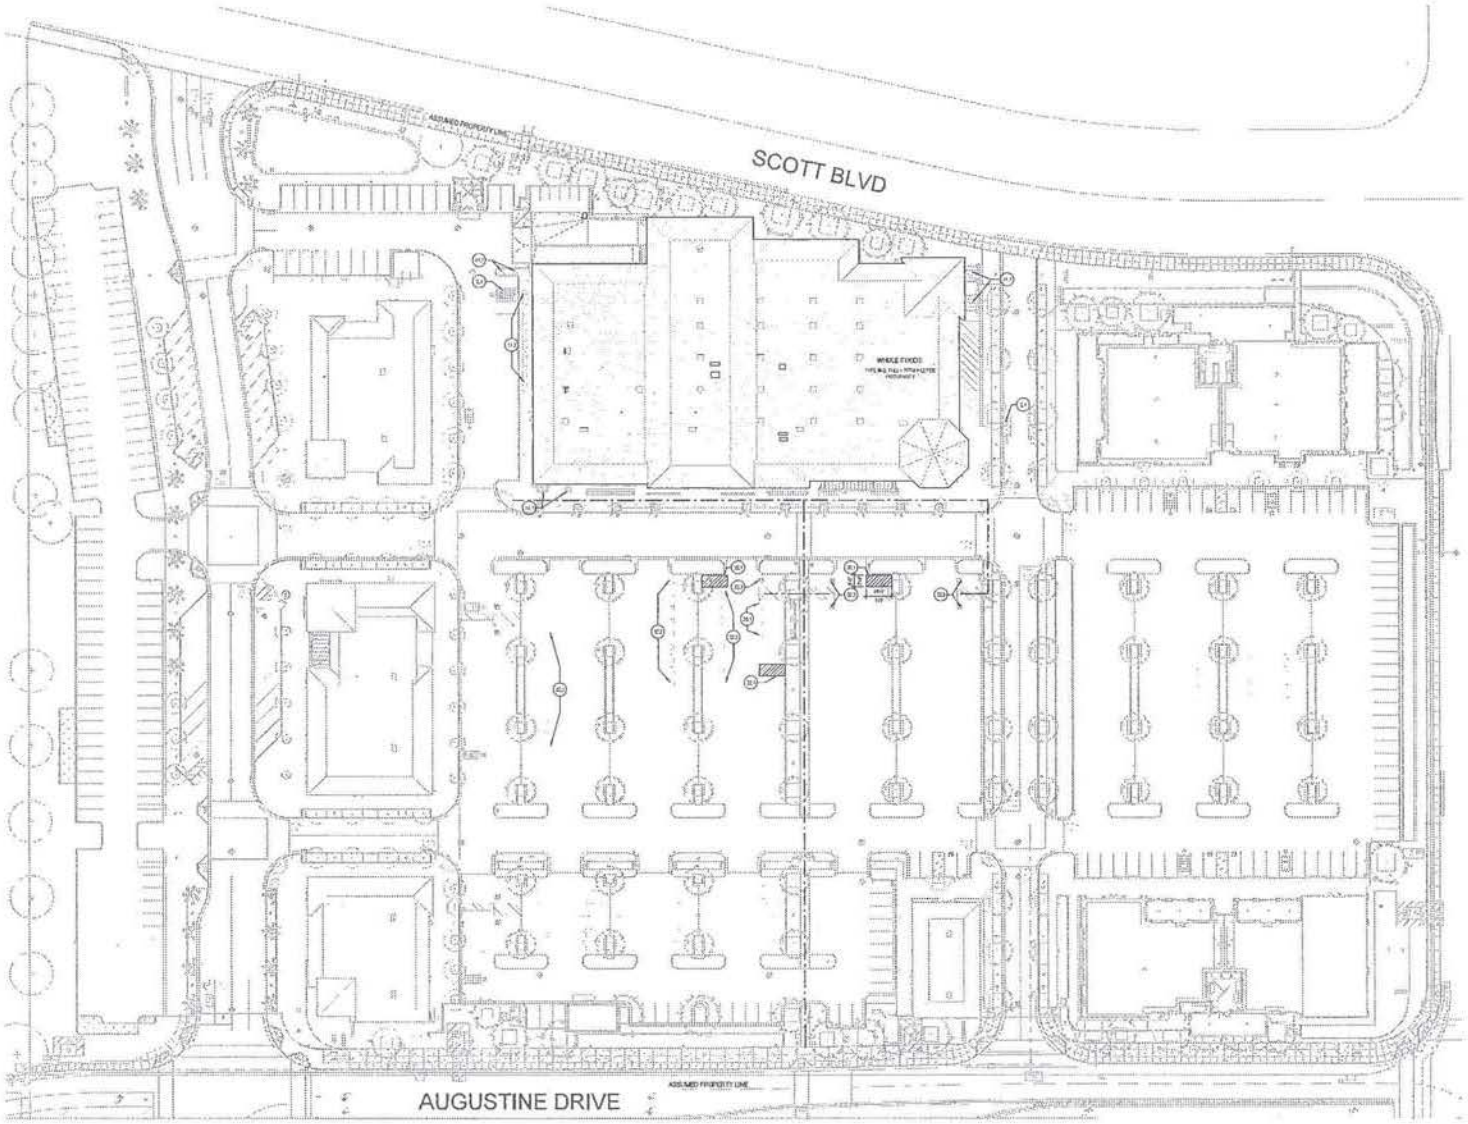

GENERAL NOTES

SHEET NOTES - SITE PLAN

KEYNOTES

PARKING COUNT

LEGEND - SITE PLAN

FIELD PAOLI

Architects
150 California St.
7th Floor
San Francisco
California 94111
Tel. 415.788.6800
Fax 415.391.9202

WHOLE FOODS MARKET

SANTA CLARA

TENANT IMPROVEMENT

2710 AUGUSTINE DRIVE, SUITE 1000 SANTA CLARA, CA 95054

LICENSED ARCHITECT
STEVEN M. FIELD
No. C19551
STATE OF CALIFORNIA

CONSTRUCTION DOCUMENTS

NO.	DESCRIPTION	DATE

SITE PLAN

A1.0